




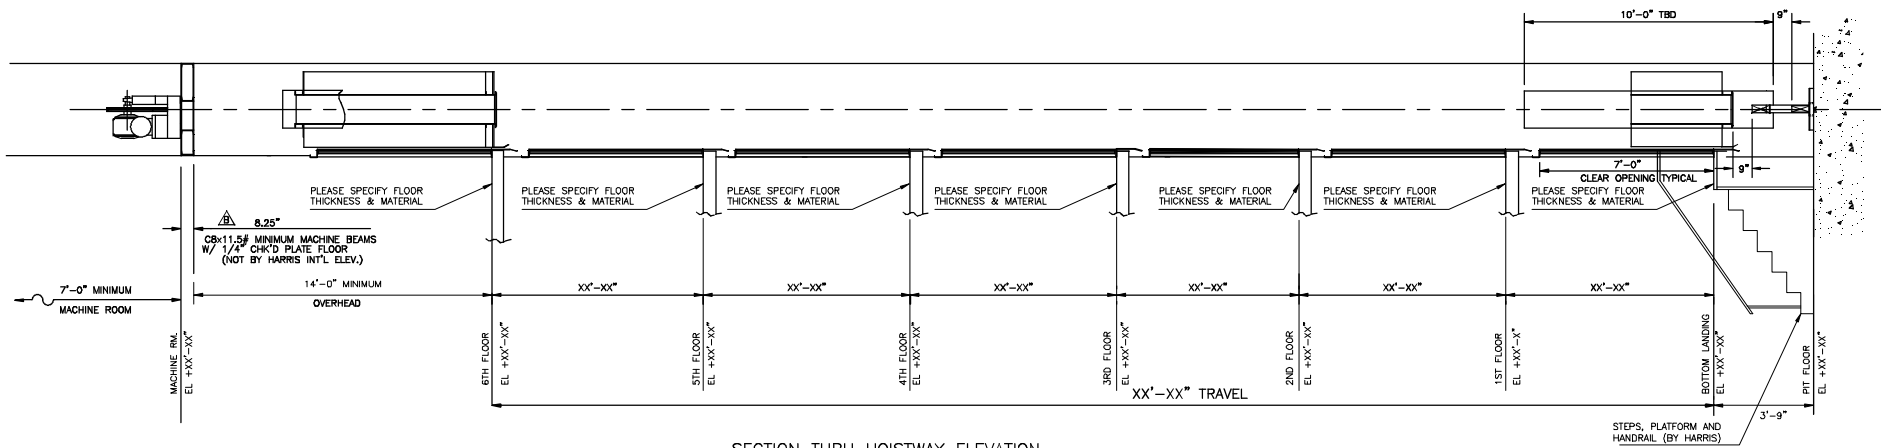

SECTION THRU HOISTWAY ELEVATION

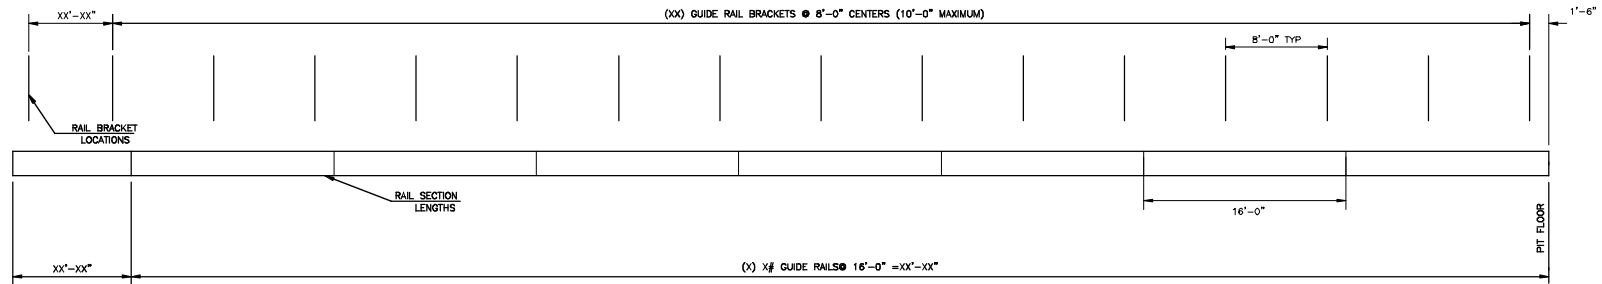

GUIDE RAIL ELEVATION

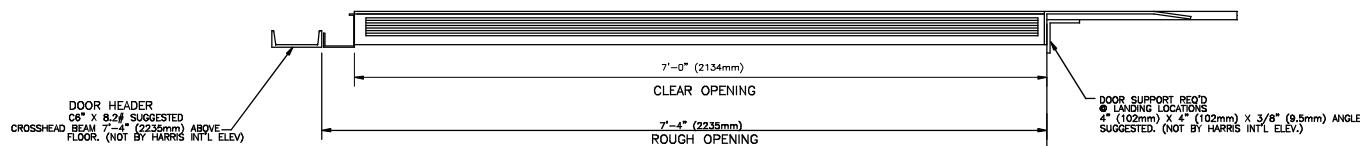

HOISTWAY ENTRANCE ELEVATION

Revisions			
Ltr.	Date	Description	By
A	4/26/10	PIT DEPTH SHOWN	GJF
B	2/16/14	MACHINE BEAMS	GJF

SPPE ELEVATION

Customer: -

Job: -

**HARRIS
COMPANIES
INC.**

521 NORTH ILLINOIS STREET
ATWOOD, ILLINOIS 61813
U.S.A.
PHONE: 1-800-500-5438
PHONE: 1-217-578-2231
FAX: 1-217-578-2514

Harris Companies, Inc.
owns the exclusive rights to
this drawing. It is not to be
copied, loaned or used
without permission.

Checked By	Job No.	By	Date	Drawing No.
-	-	GJF	4/22/10	-B